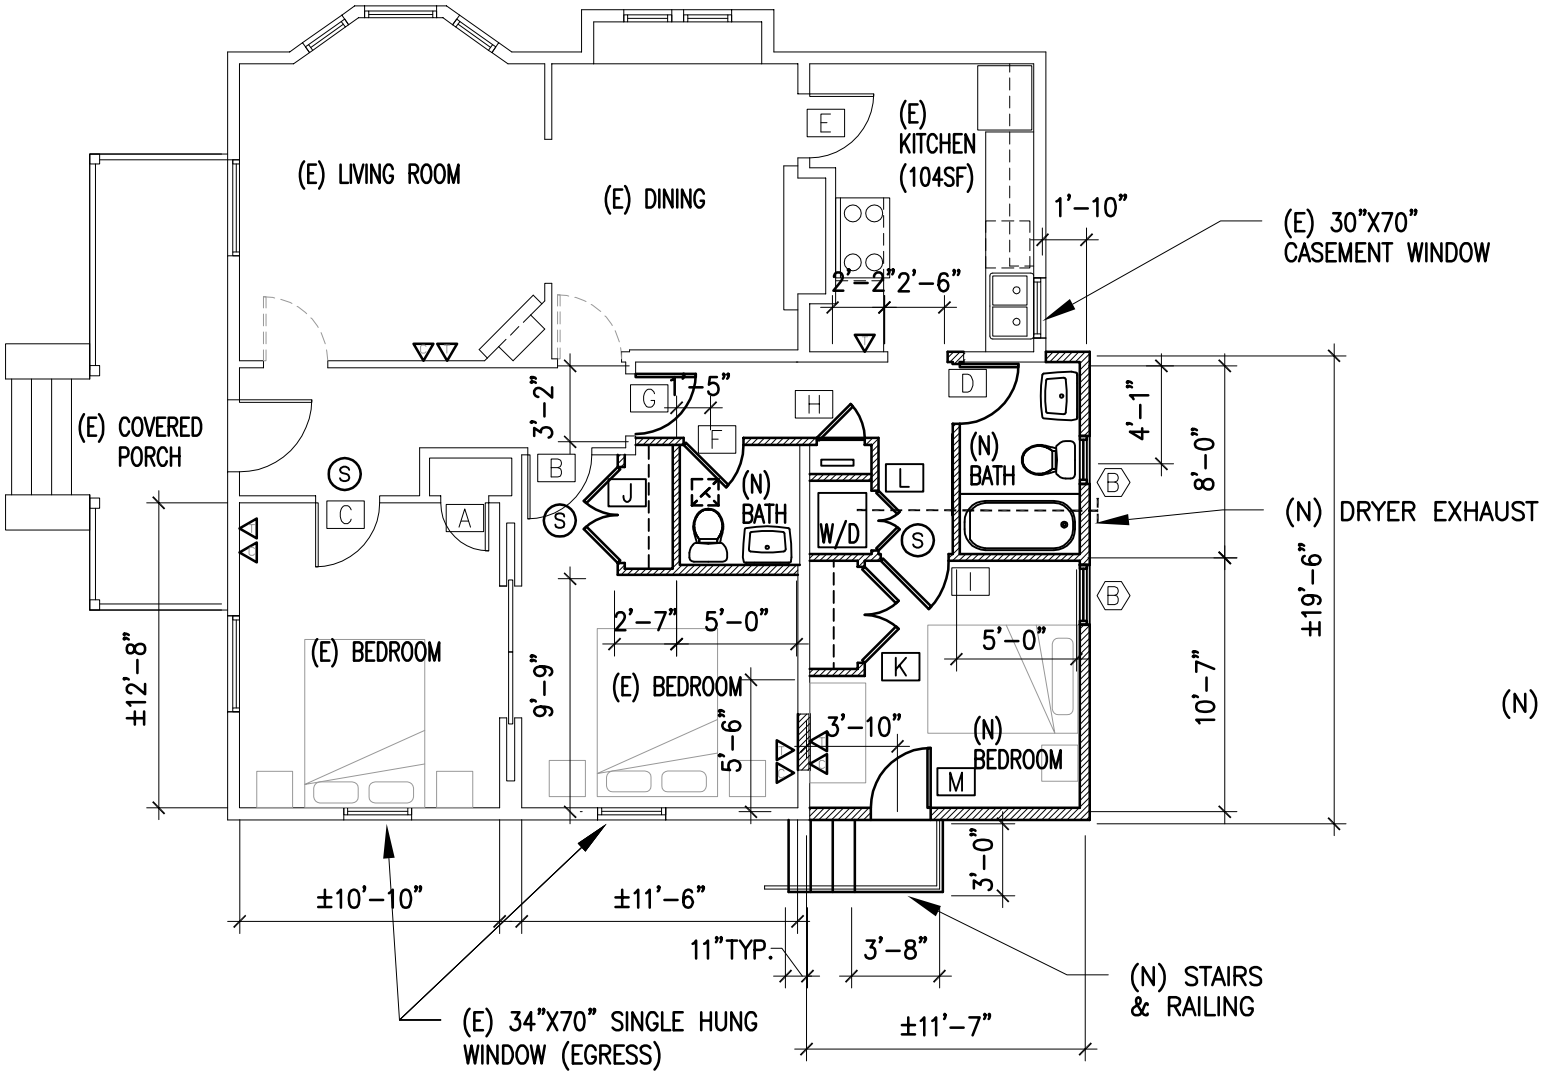

BLDG. B - PROPOSED FLOOR PLAN

5

1/8"=1'-0"